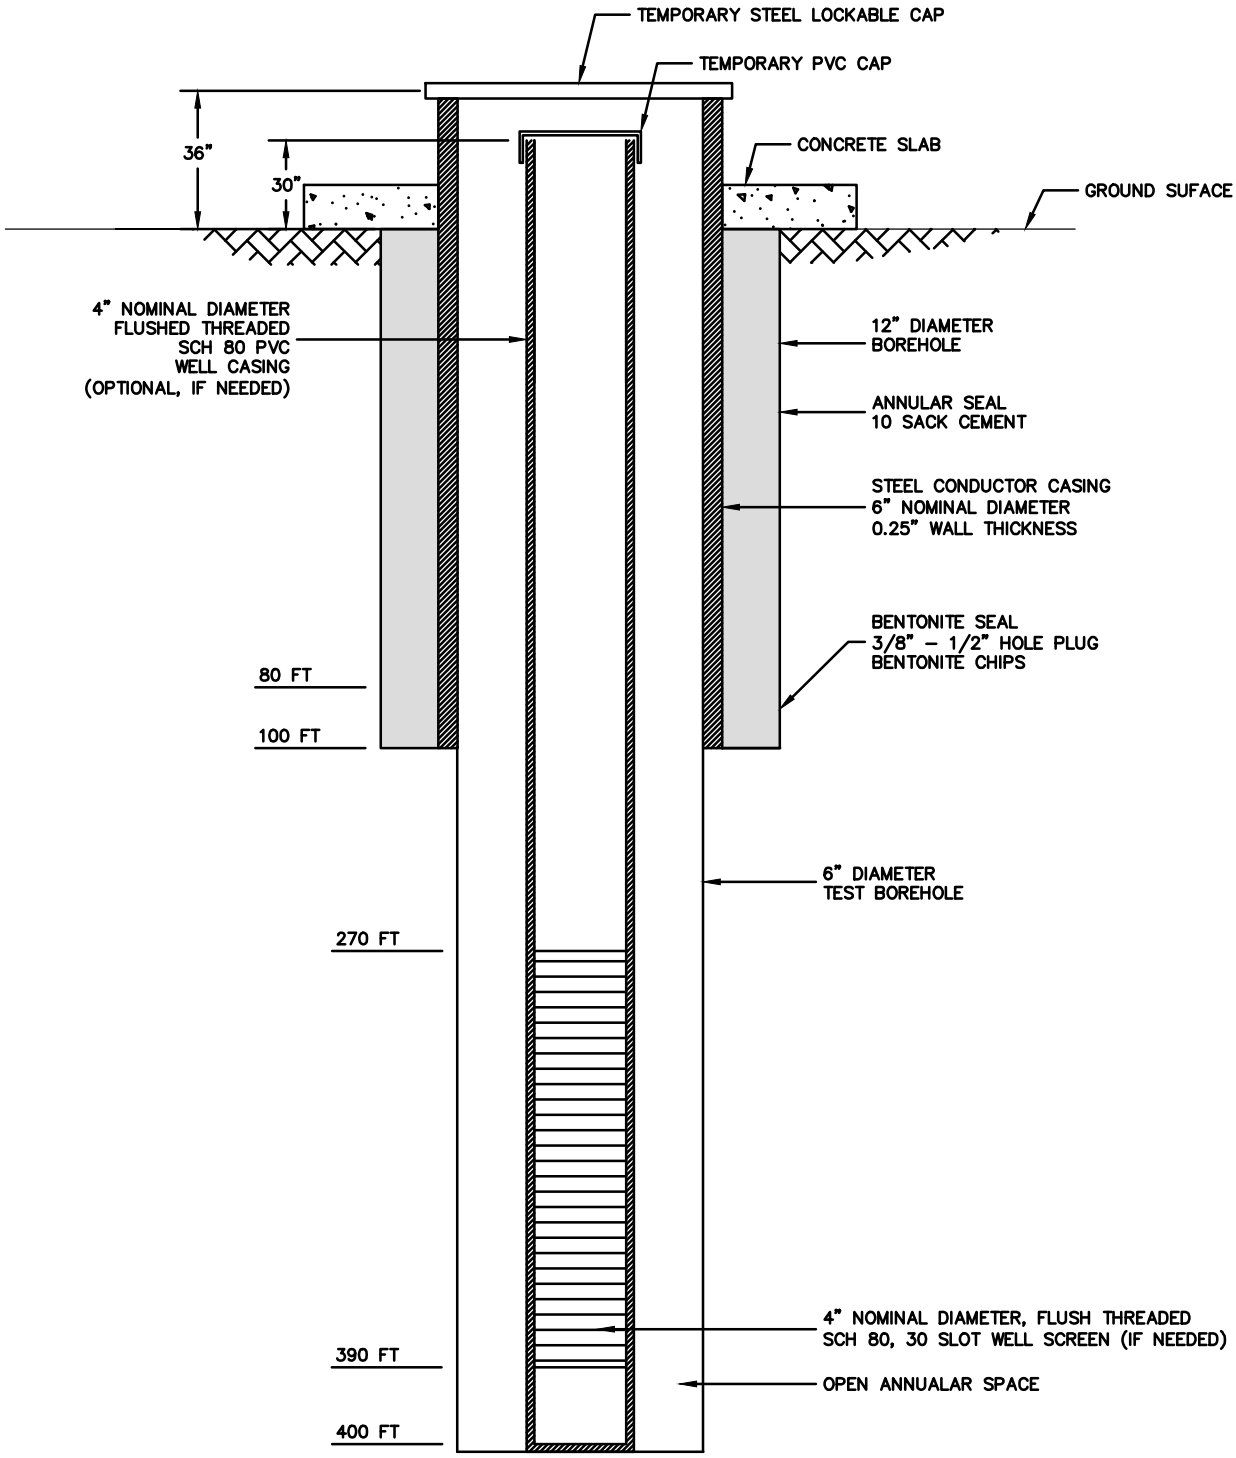

FIGURE 3

McCourtney Road Landfill

WELL SCHEMATIC

NV5