EXHIBIT B

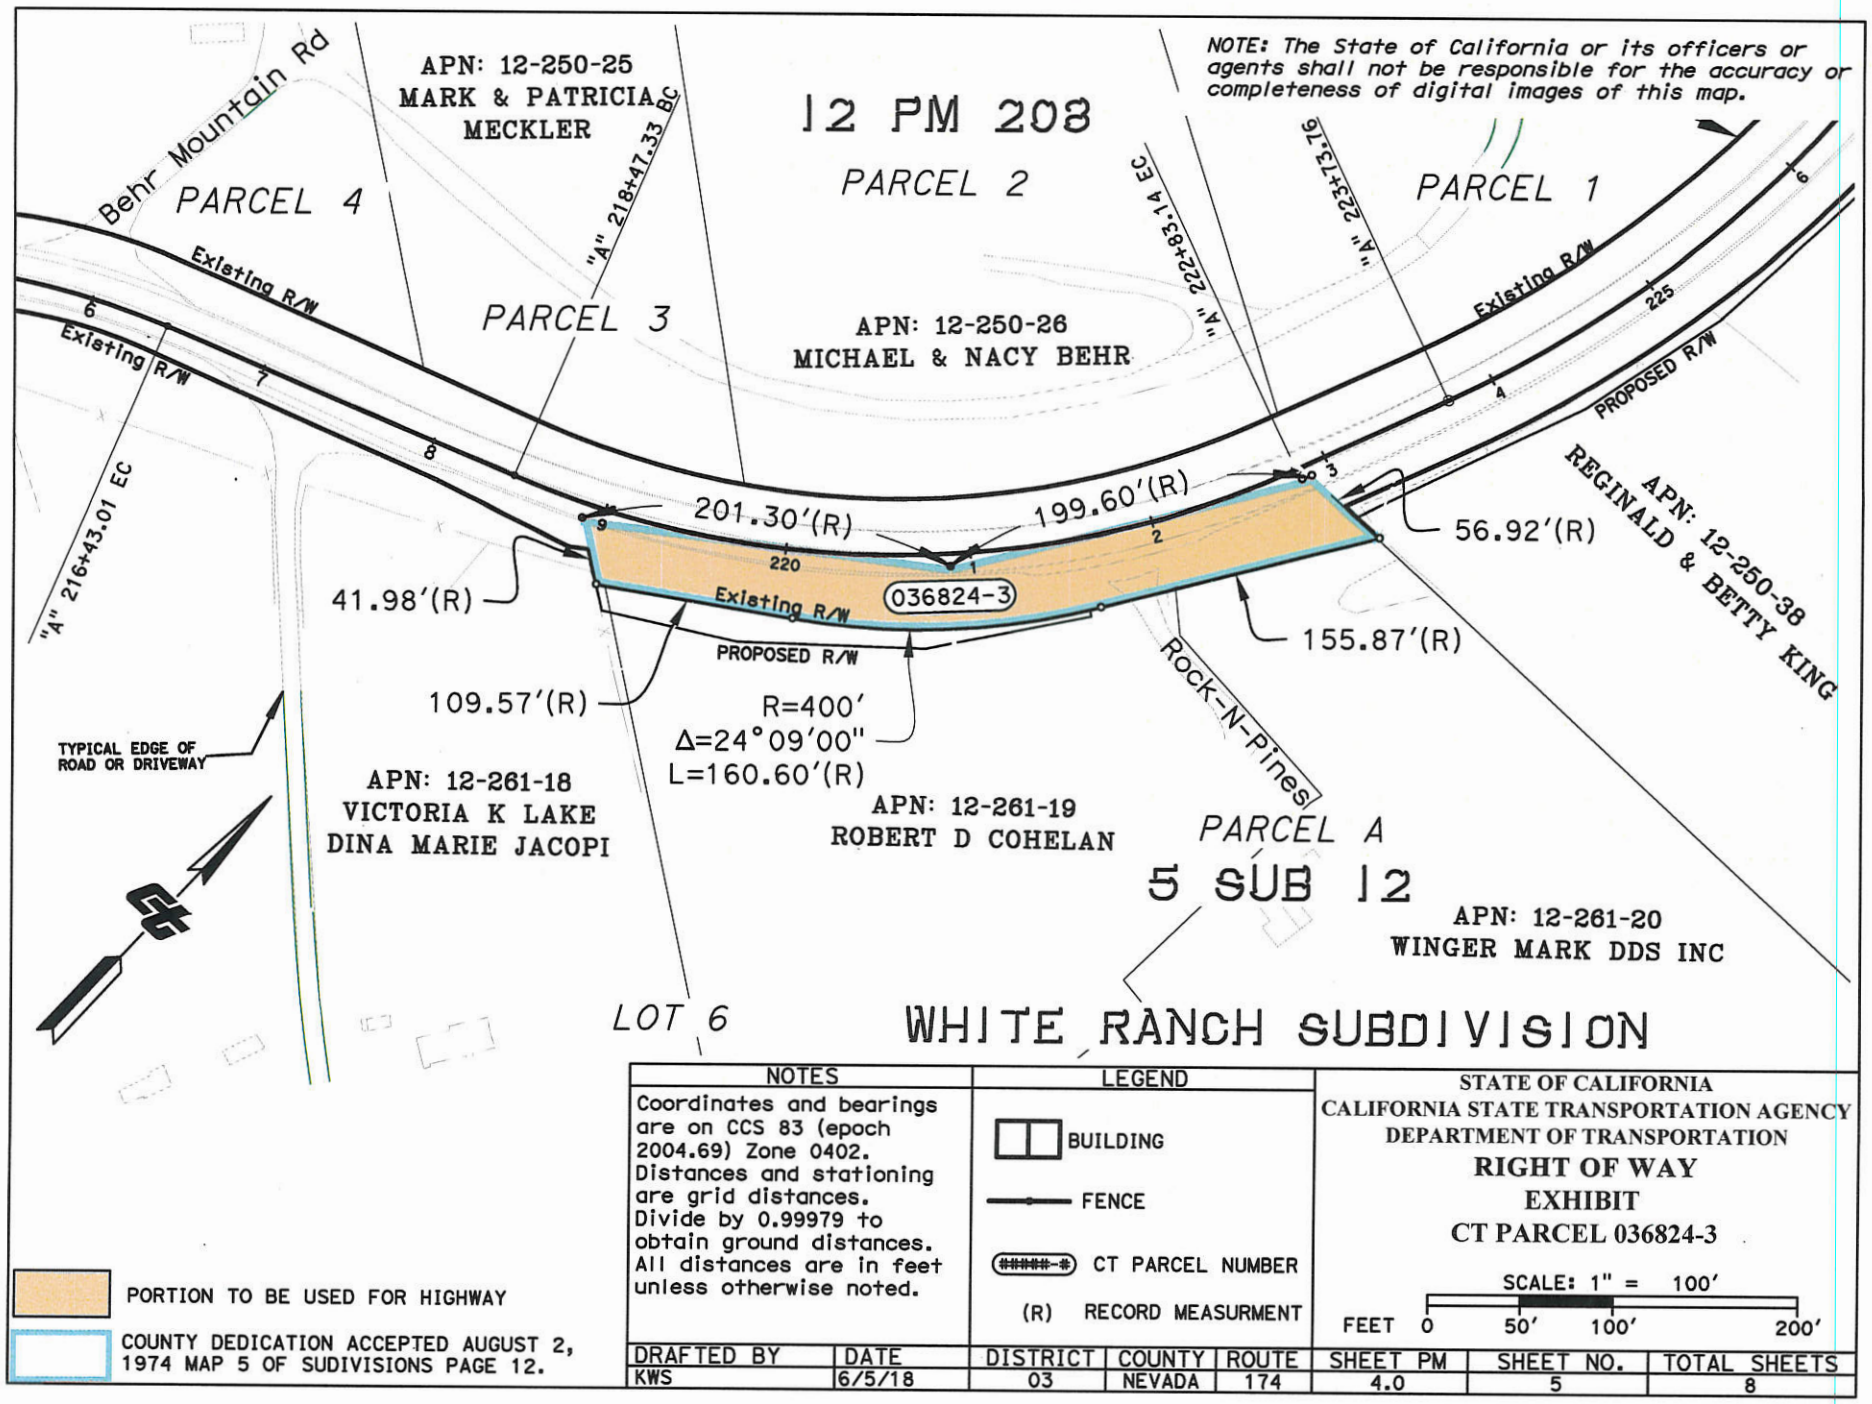

NOTES	LEGEND
Coordinates and bearings are on CCS 83 (epoch 2004.69) Zone 0402. Distances and stationing are grid distances. Divide by 0.99979 to obtain ground distances. All distances are in feet unless otherwise noted.	BUILDING FENCE #####-# CT PARCEL NUMBER (R) RECORD MEASURMENT

STATE OF CALIFORNIA
CALIFORNIA STATE TRANSPORTATION AGENCY
DEPARTMENT OF TRANSPORTATION

RIGHT OF WAY EXHIBIT

CT PARCEL 036824-3

SCALE: 1" = 100'

FEET 0 50' 100' 200'

DRAFTED BY	DATE	DISTRICT	COUNTY	ROUTE	SHEET PM	SHEET NO.	TOTAL SHEETS
KWS	6/5/18	03	NEVADA	174	4.0	5	8